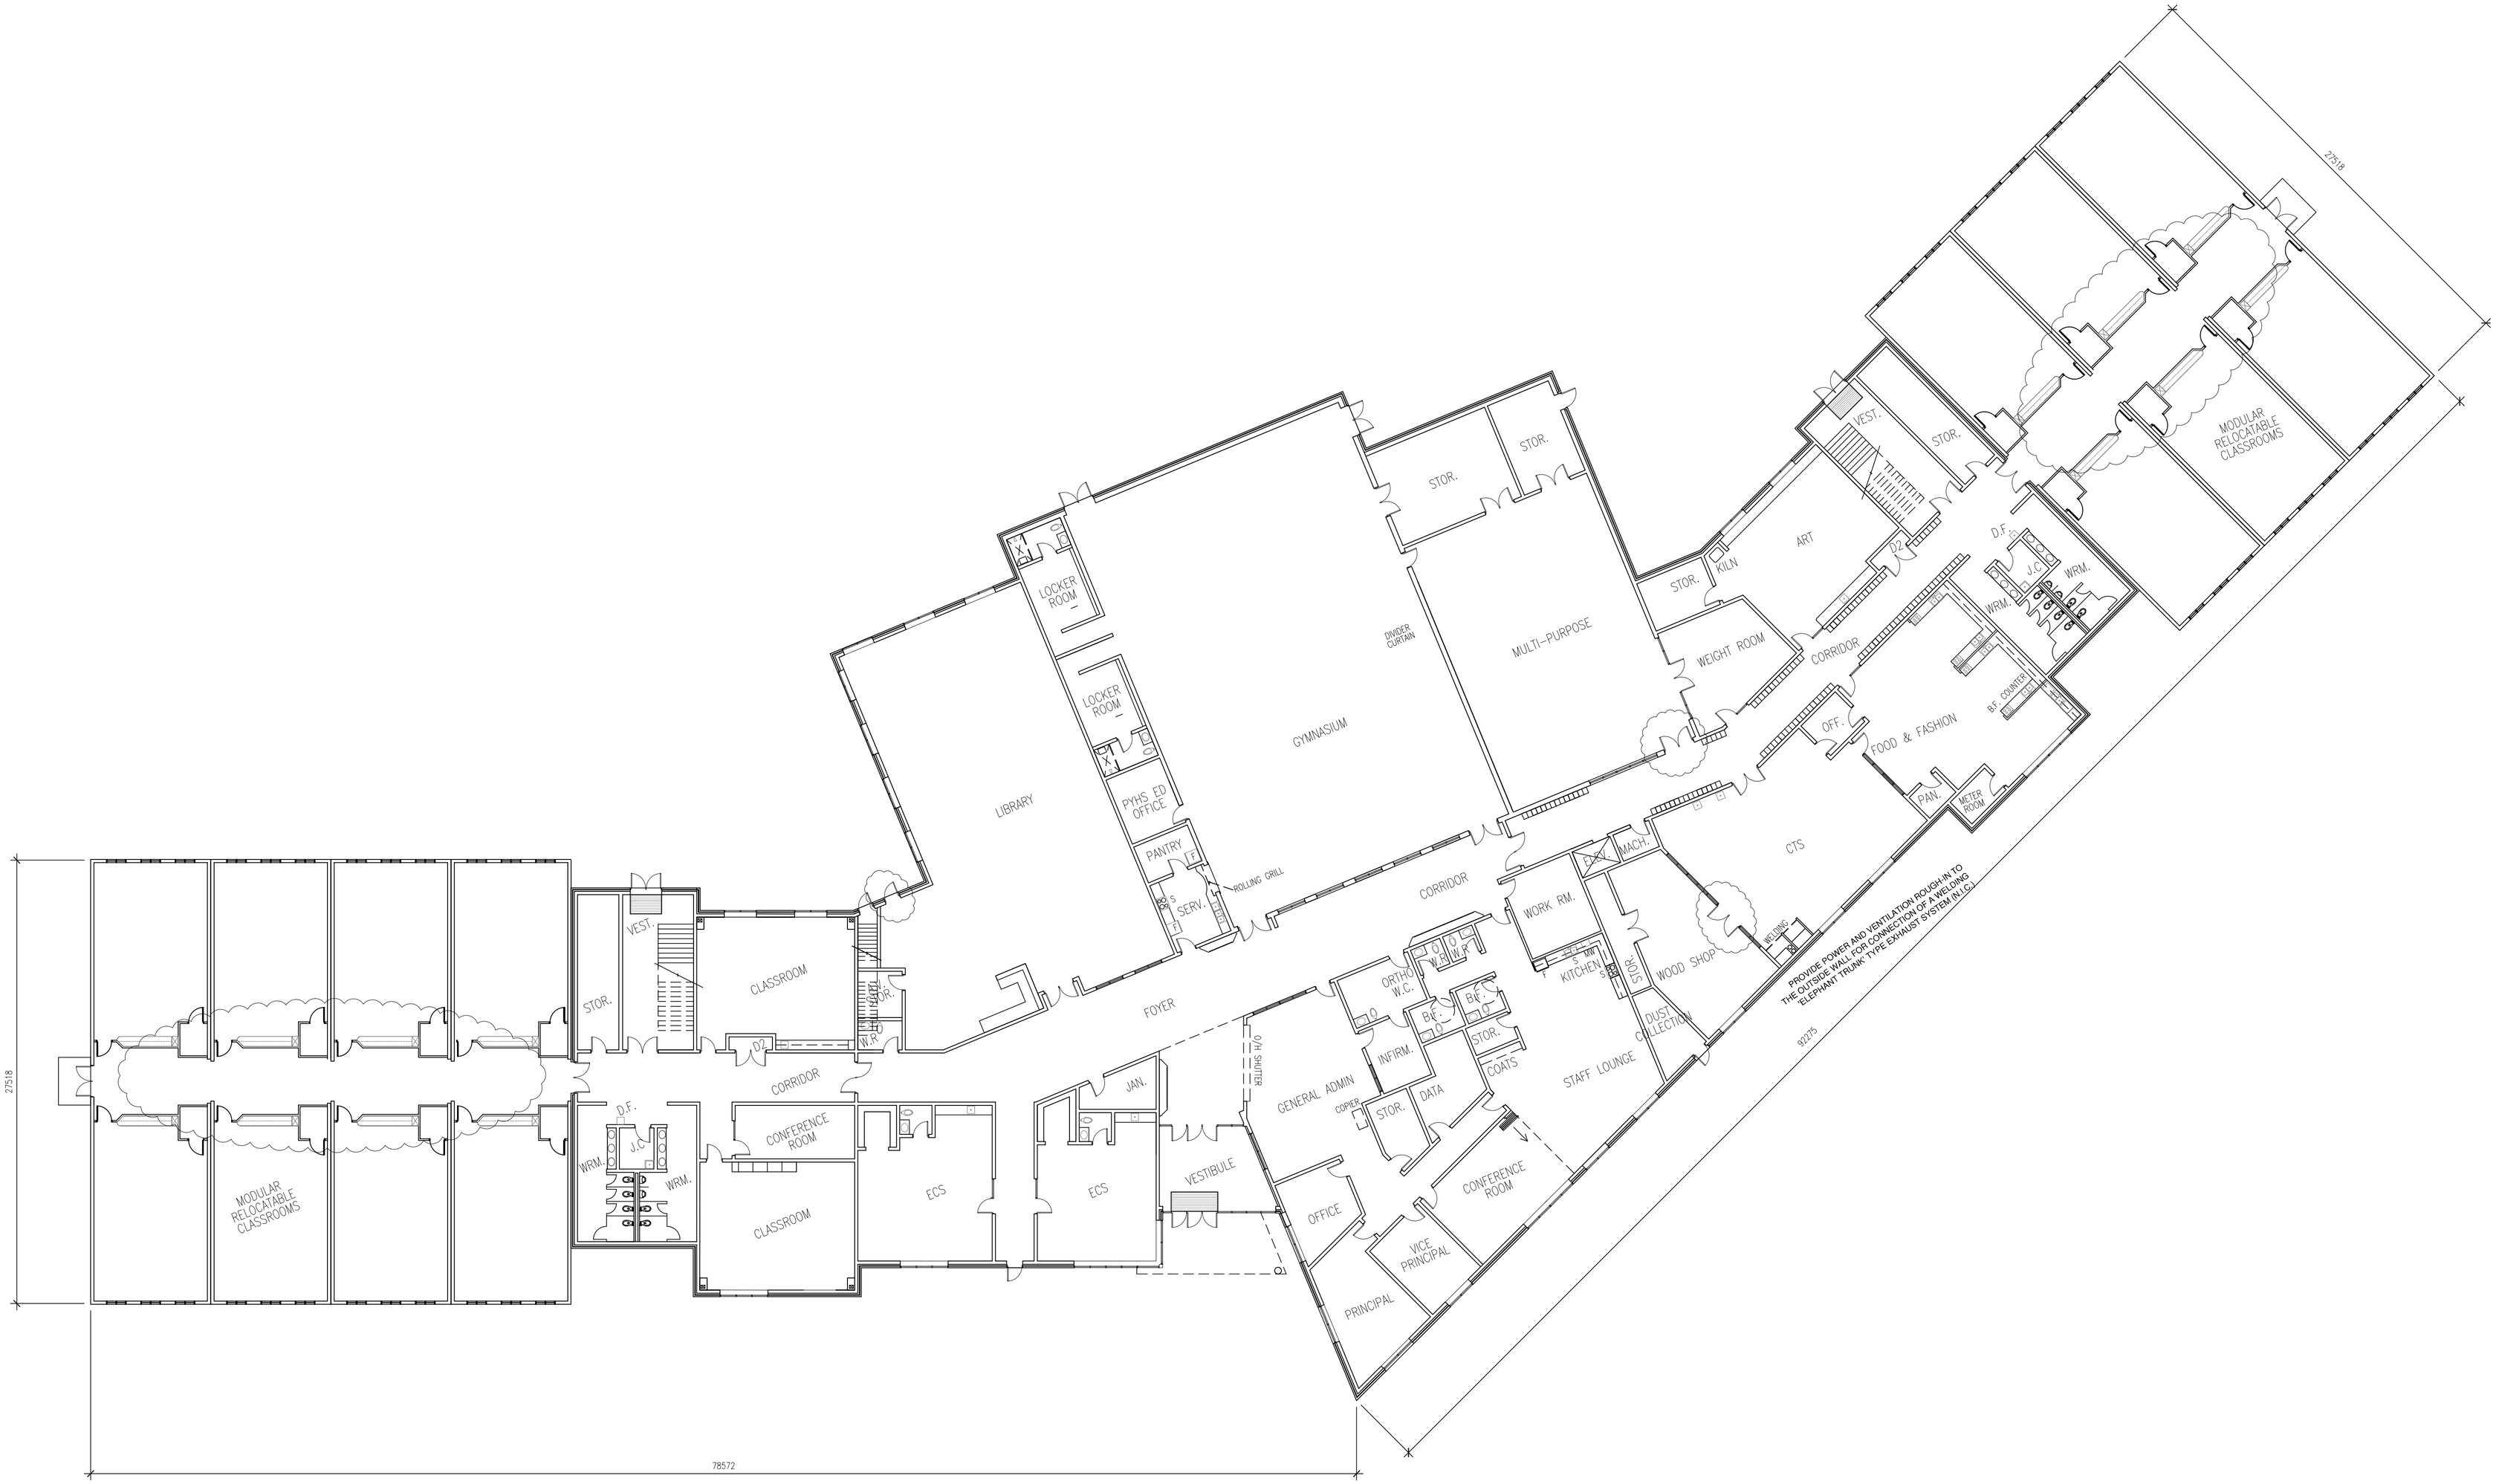

DRAWING NO. 8A - MODIFIED SCHOOL DESIGN - REV 2
C.S.S.D. K-9 SCHOOL - Main Floor
Saddle Ridge Catholic Elementary Junior High School
Cranston Catholic Elementary Junior High School

0 2 7 12 17 22 27 M

Rev 1 - 2008.05.06 - Mirrored as per site plan
Size of portables modified
Doors added at library, woodshop, multipurpose room
Rev 2 - 2008.06.19 - Sinks removed from portables