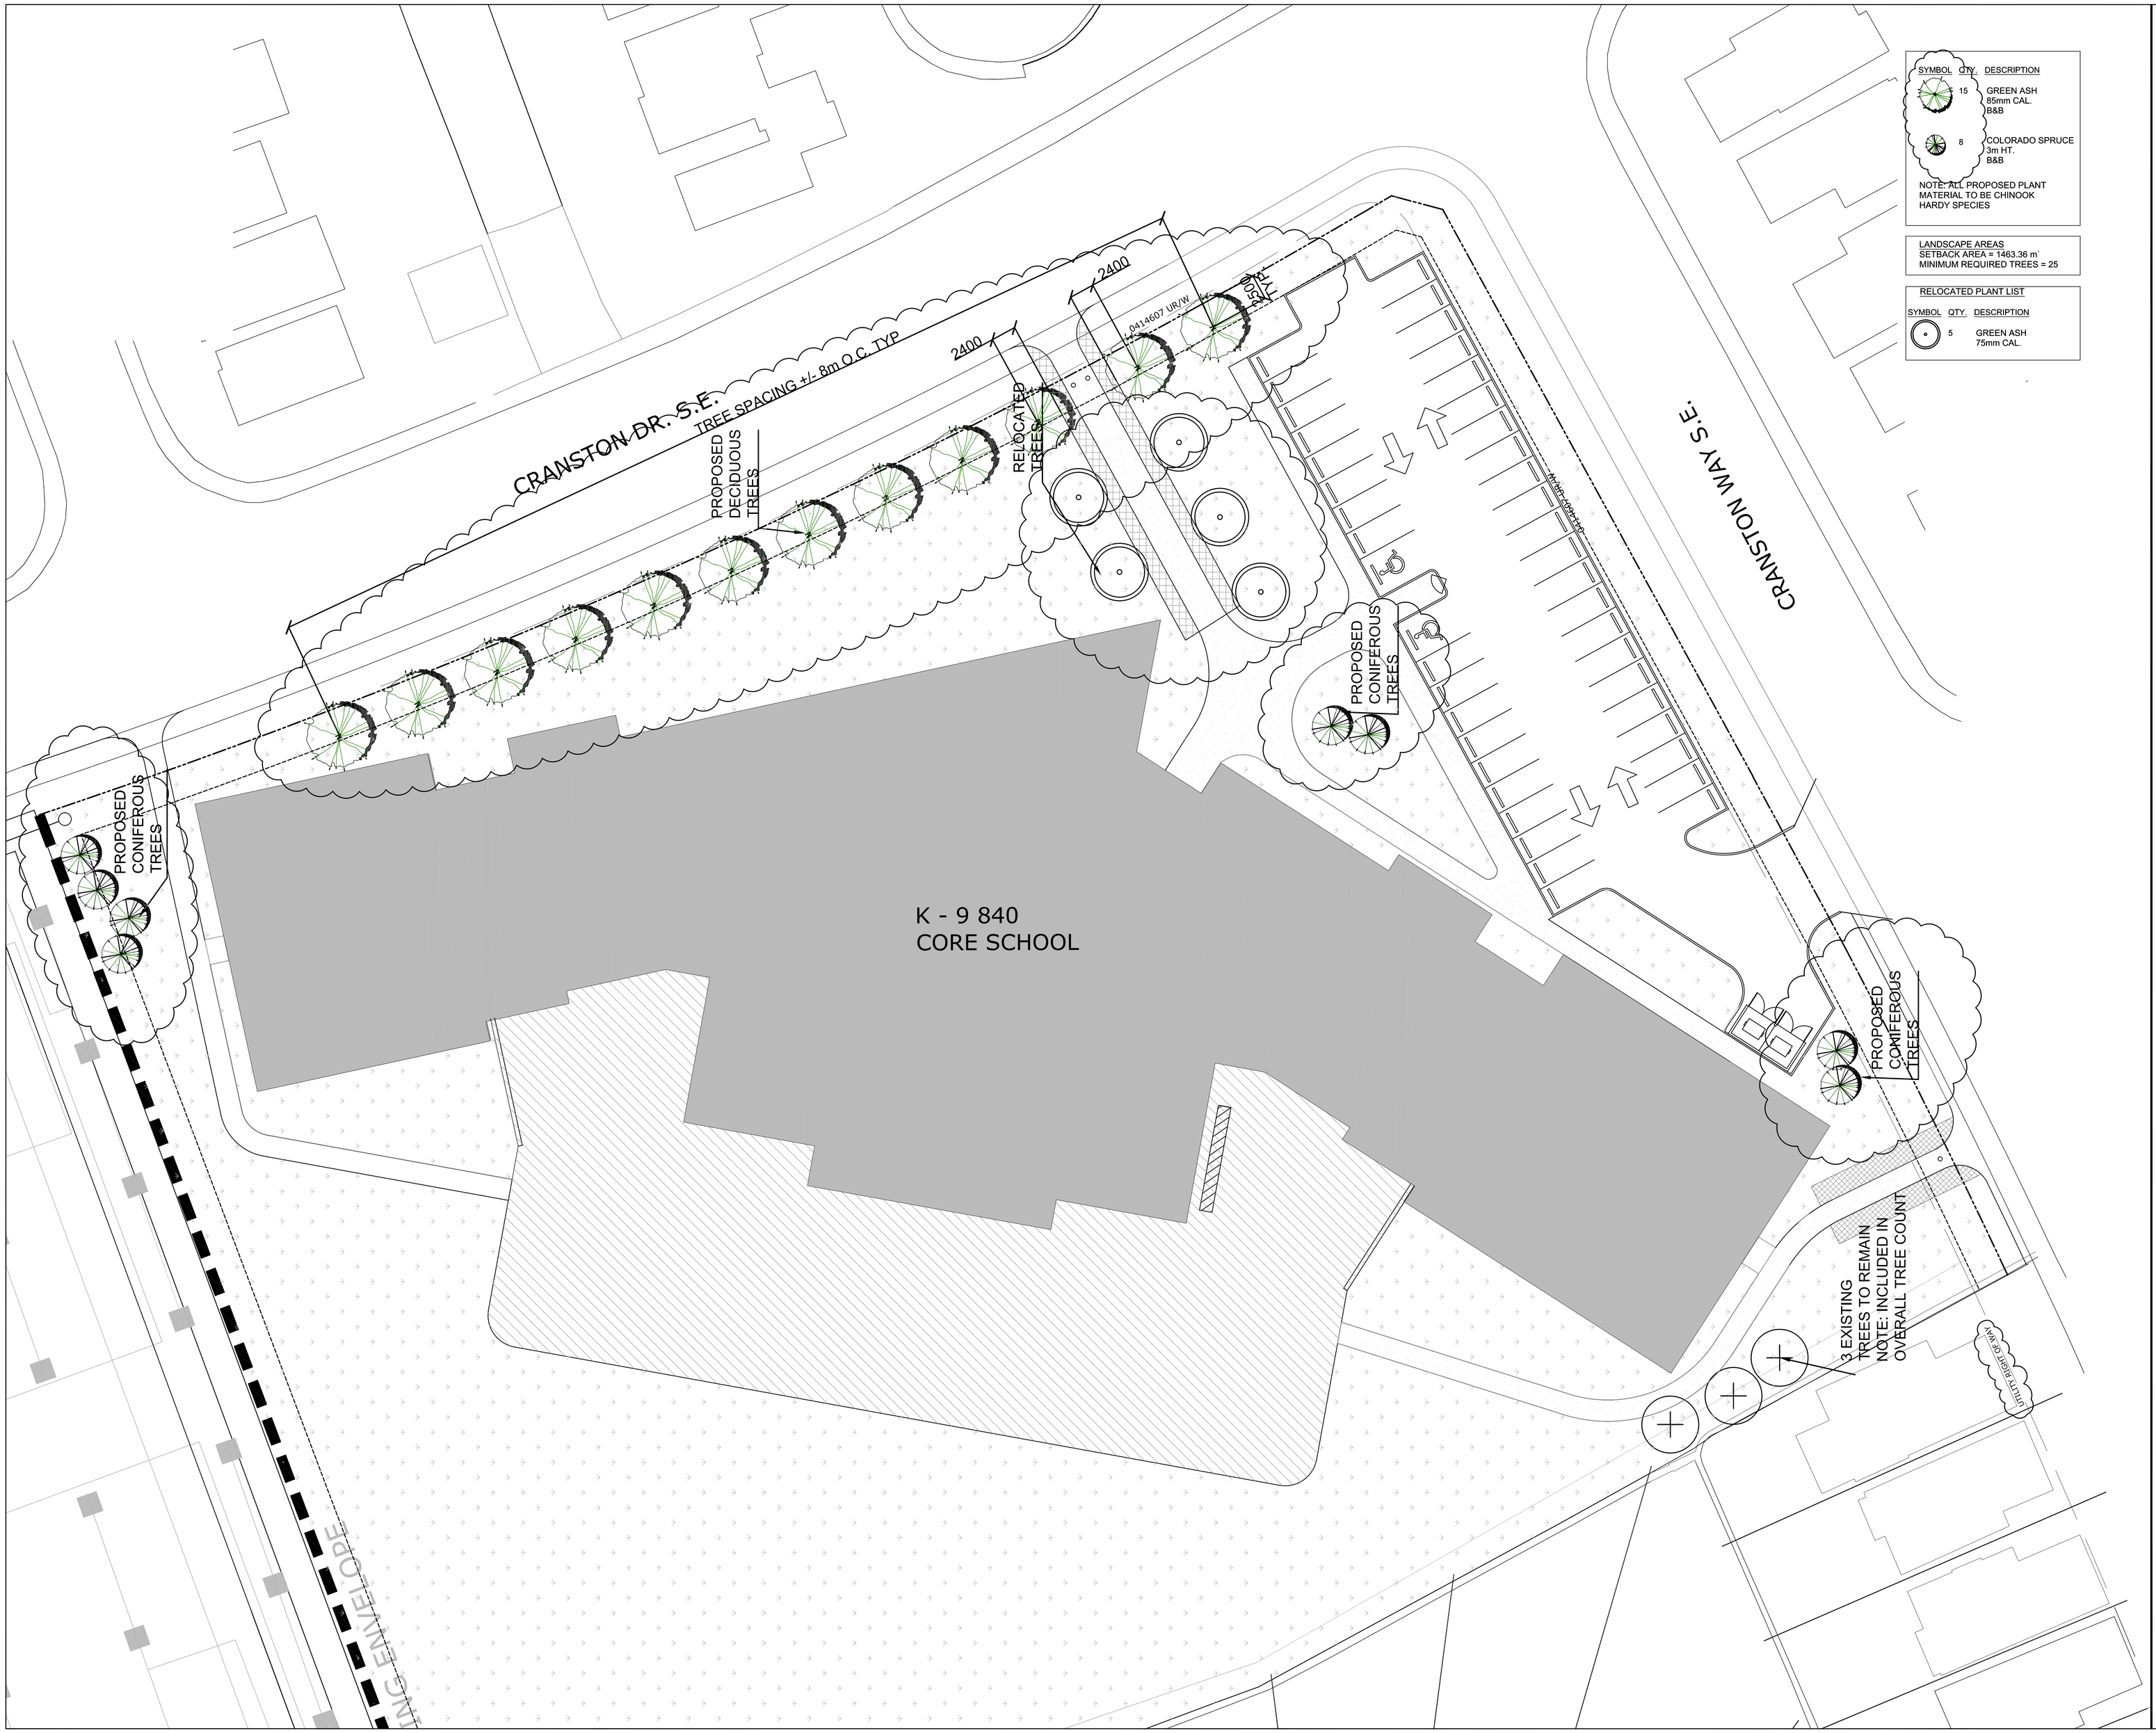

SYMBOL	QTY.	DESCRIPTION
	15	GREEN ASH 85mm CAL. B&B
	8	COLORADO SPRUCE 3m HT. B&B

NOTE: ALL PROPOSED PLANT MATERIAL TO BE CHINOOK HARDY SPECIES

LANDSCAPE AREAS
SETBACK AREA = 1463.36 m²
MINIMUM REQUIRED TREES = 25

RELOCATED PLANT LIST

SYMBOL	QTY.	DESCRIPTION
	5	GREEN ASH 75mm CAL.

Zeidler Partnership Architects
200, 255-17 Avenue SW
Calgary, AB, T2S 2T8
t. 403-663-0125
f. 403-266-6168

DRAWING NOTES

Locations of existing trees shown are conceptual and actual locations may vary. Precise tree locations are to be verified in the field by site survey.

Existing trees shown as 'to remain' may conflict with proposed utility, site grading and other works. Where a conflict is identified with an existing tree, or trees, the tree(s) shall be removed and relocated to an area of the site out of the line of work. All procedures for tree relocation shall conform to 'The City of Calgary Standard Specifications - Landscape Construction' (current edition). Where a conflict is identified with a tree, or trees located within the City road ROW, the Urban Forestry section of the Calgary Parks Department must be notified prior to any tree removal and relocation.

Existing trees shown as 'to be relocated' shall be removed and relocated to on site locations as indicated. All procedures for tree relocation shall conform to 'The City of Calgary Standard Specifications - Landscape Construction' (current edition).

Legal Description
Plan 0414606
Block 30
Lot 76 MSR (Municipal and School Reserve)

	PTR comments	Jun.4–08
	DP Application	Feb.7–08
	Presentation	Dec.5–07
	DRAFT REVIEW	Nov.23–07
	Planning Meeting (CofC)	Nov.22–07
	Site Planning Meeting (CofC)	Nov.21–07
	Revised Layout	Nov.15–07

"ALL DRAWINGS, SPECIFICATIONS AND RELATED DOCUMENTS ARE THE COPYRIGHT PROPERTY OF THE ARCHITECT AND MUST BE RETURNED UPON REQUEST. REPRODUCTION OF DRAWINGS, SPECIFICATIONS AND RELATED DOCUMENTS IN PART OR WHOLE IS FORBIDDEN WITHOUT THE ARCHITECT'S WRITTEN PERMISSION."

CONTRACTOR MUST CHECK AND VERIFY ALL DIMENSIONS ON THE JOB.

THIS DRAWING SHALL NOT BE USED FOR CONSTRUCTION PURPOSES UNLESS COUNTERSIGNED BY:

Scale
10 5 0 10
SCALE 1: 200

Calgary Roman Catholic Separate School District
CRANSTON

Orientation: NORTH
Stamp
Drawn: E.S.
Checked
First Issue Date: 2007–11–07

Title
Landscape Development Plan

Project No.: 07–2021–001
Drawing No.: L16